




Architecture - Ground


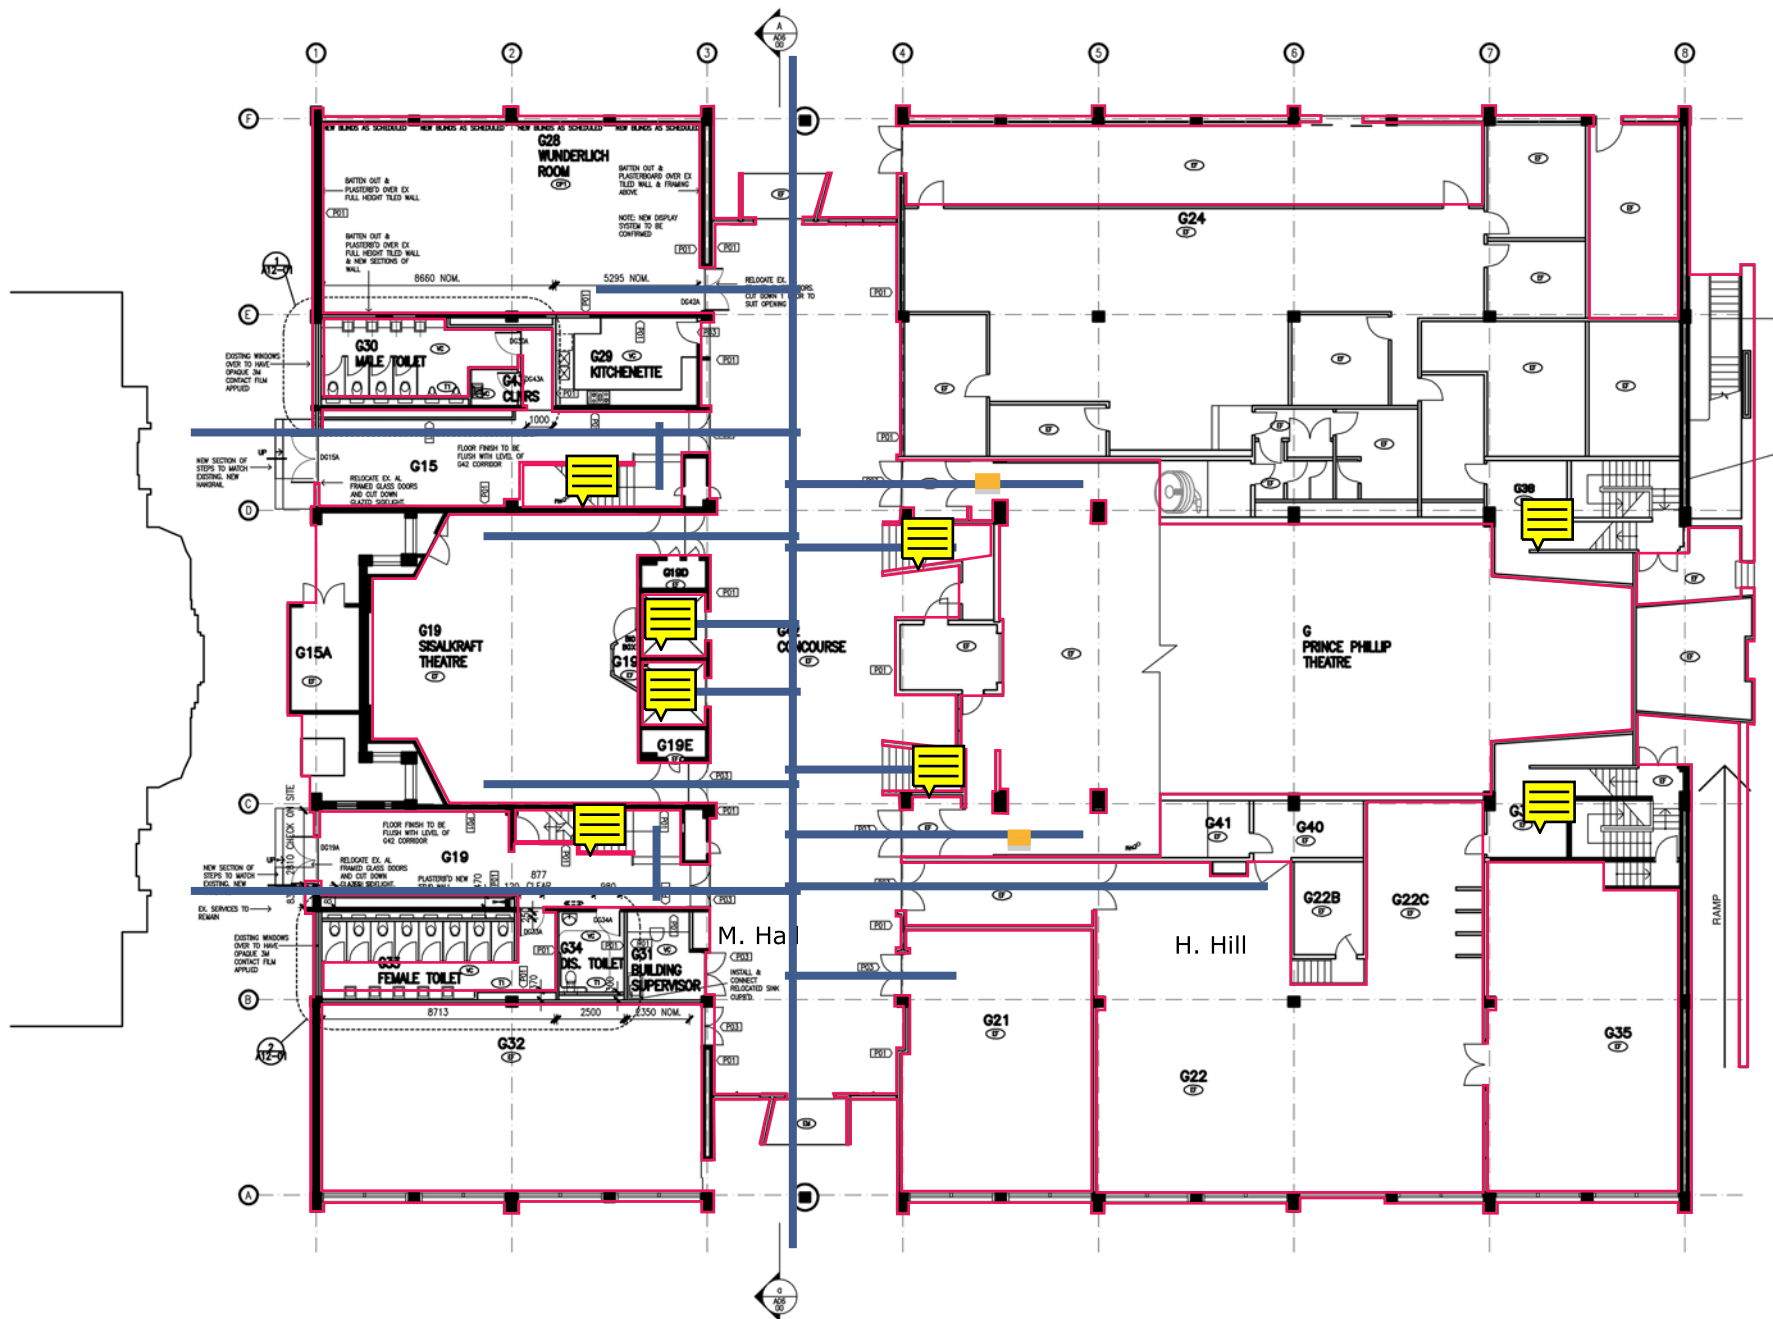


Architecture - First

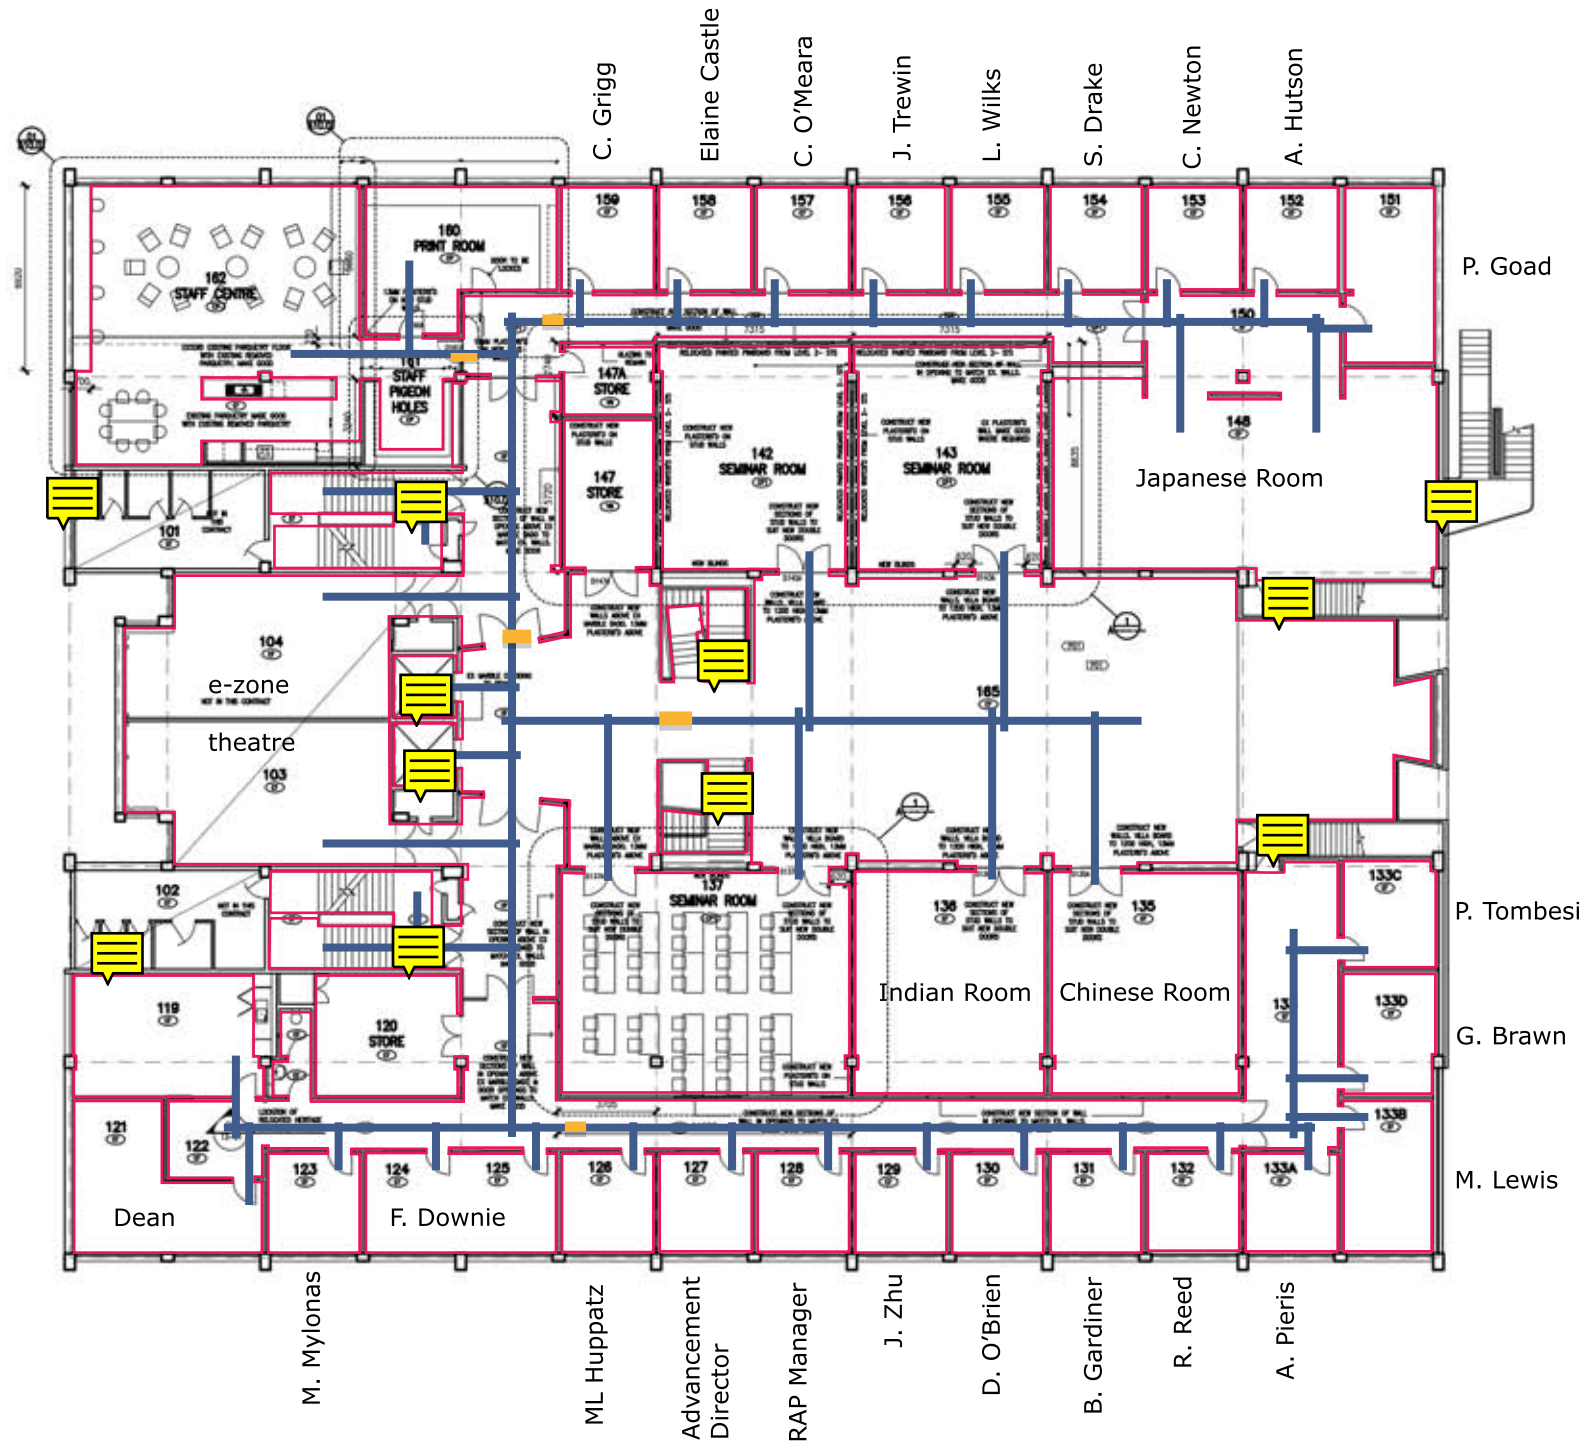


Architecture - Second

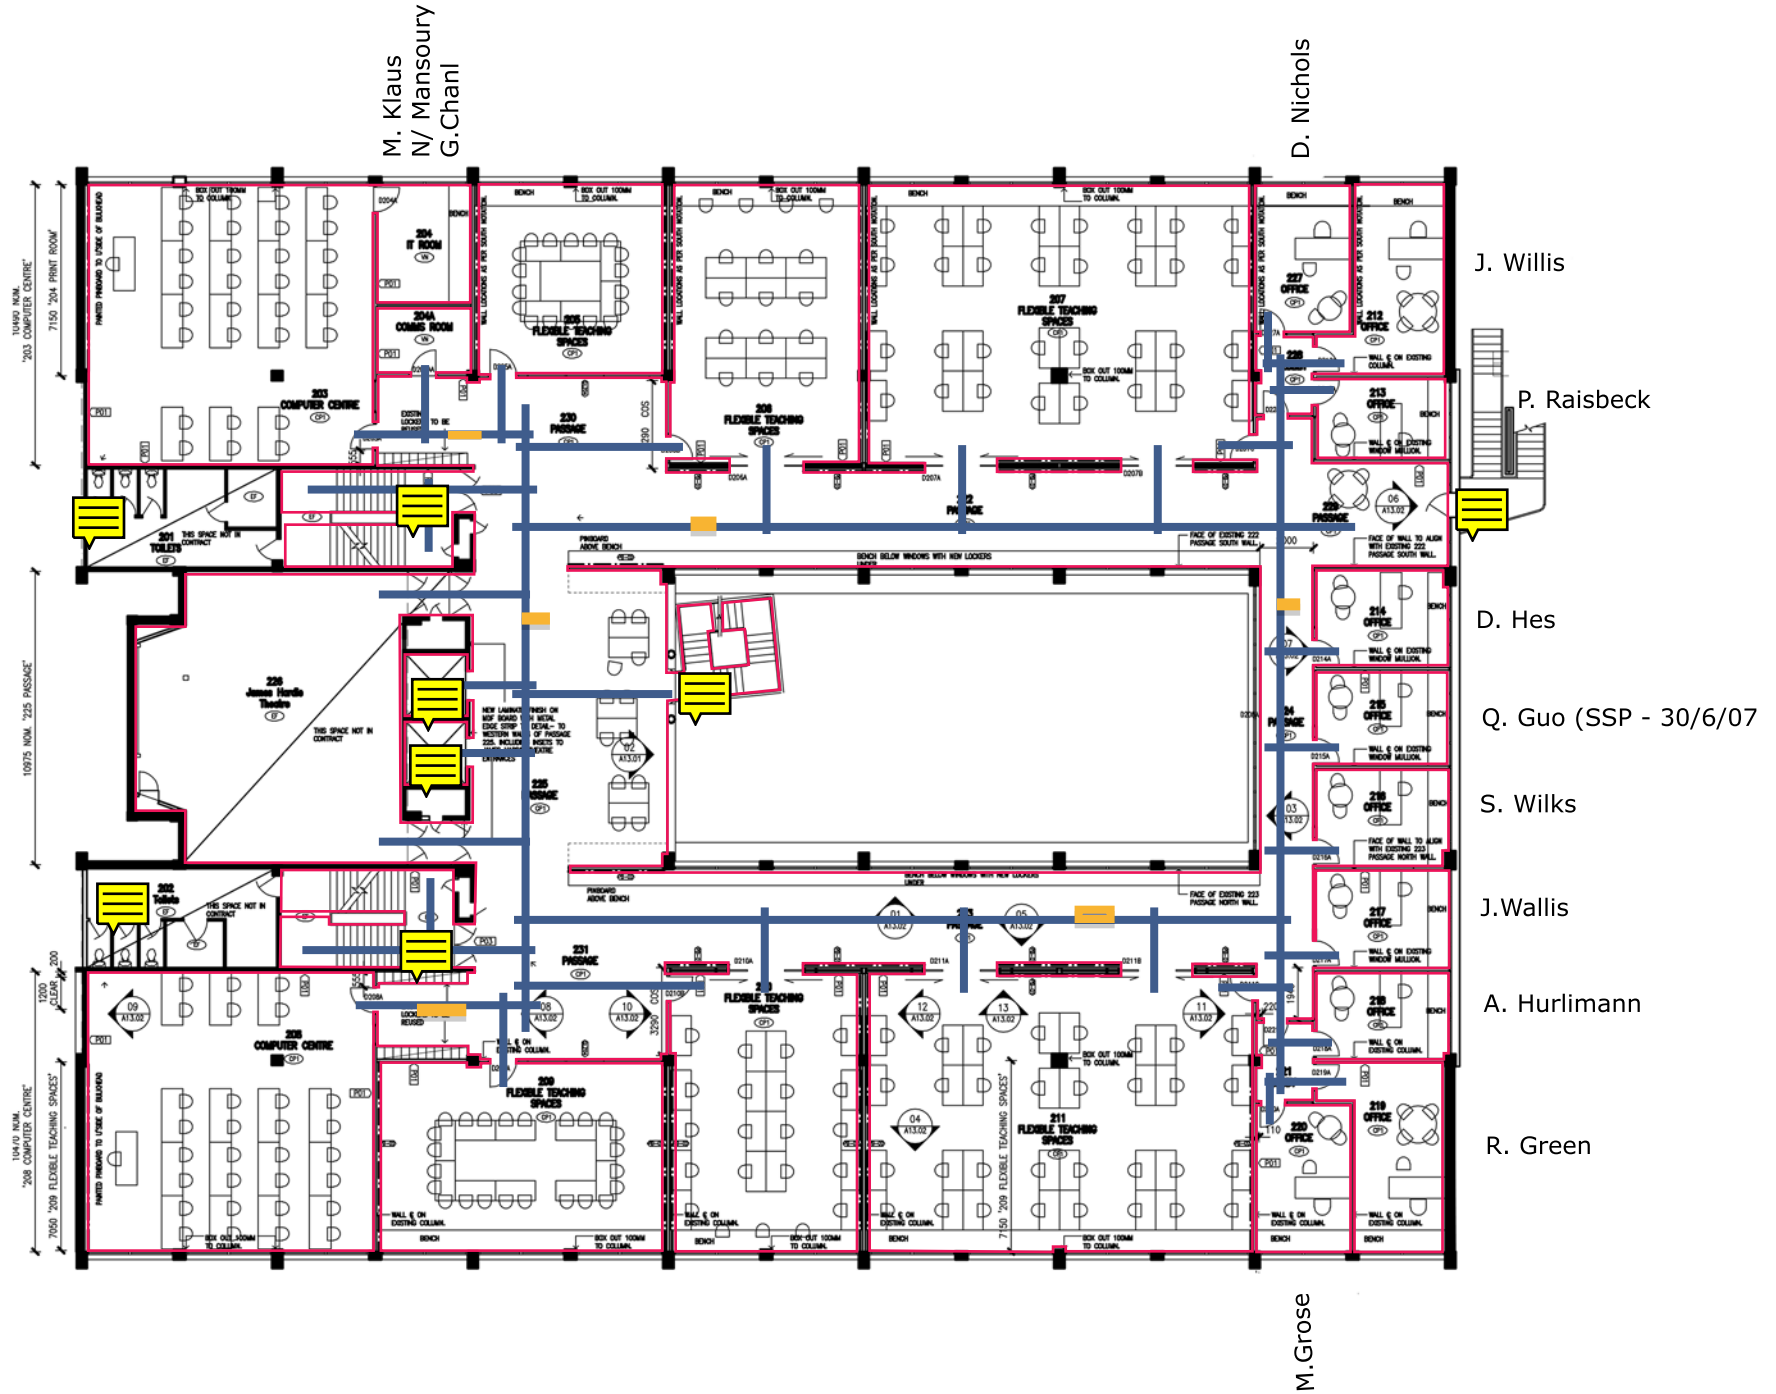

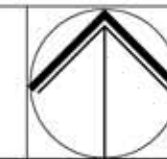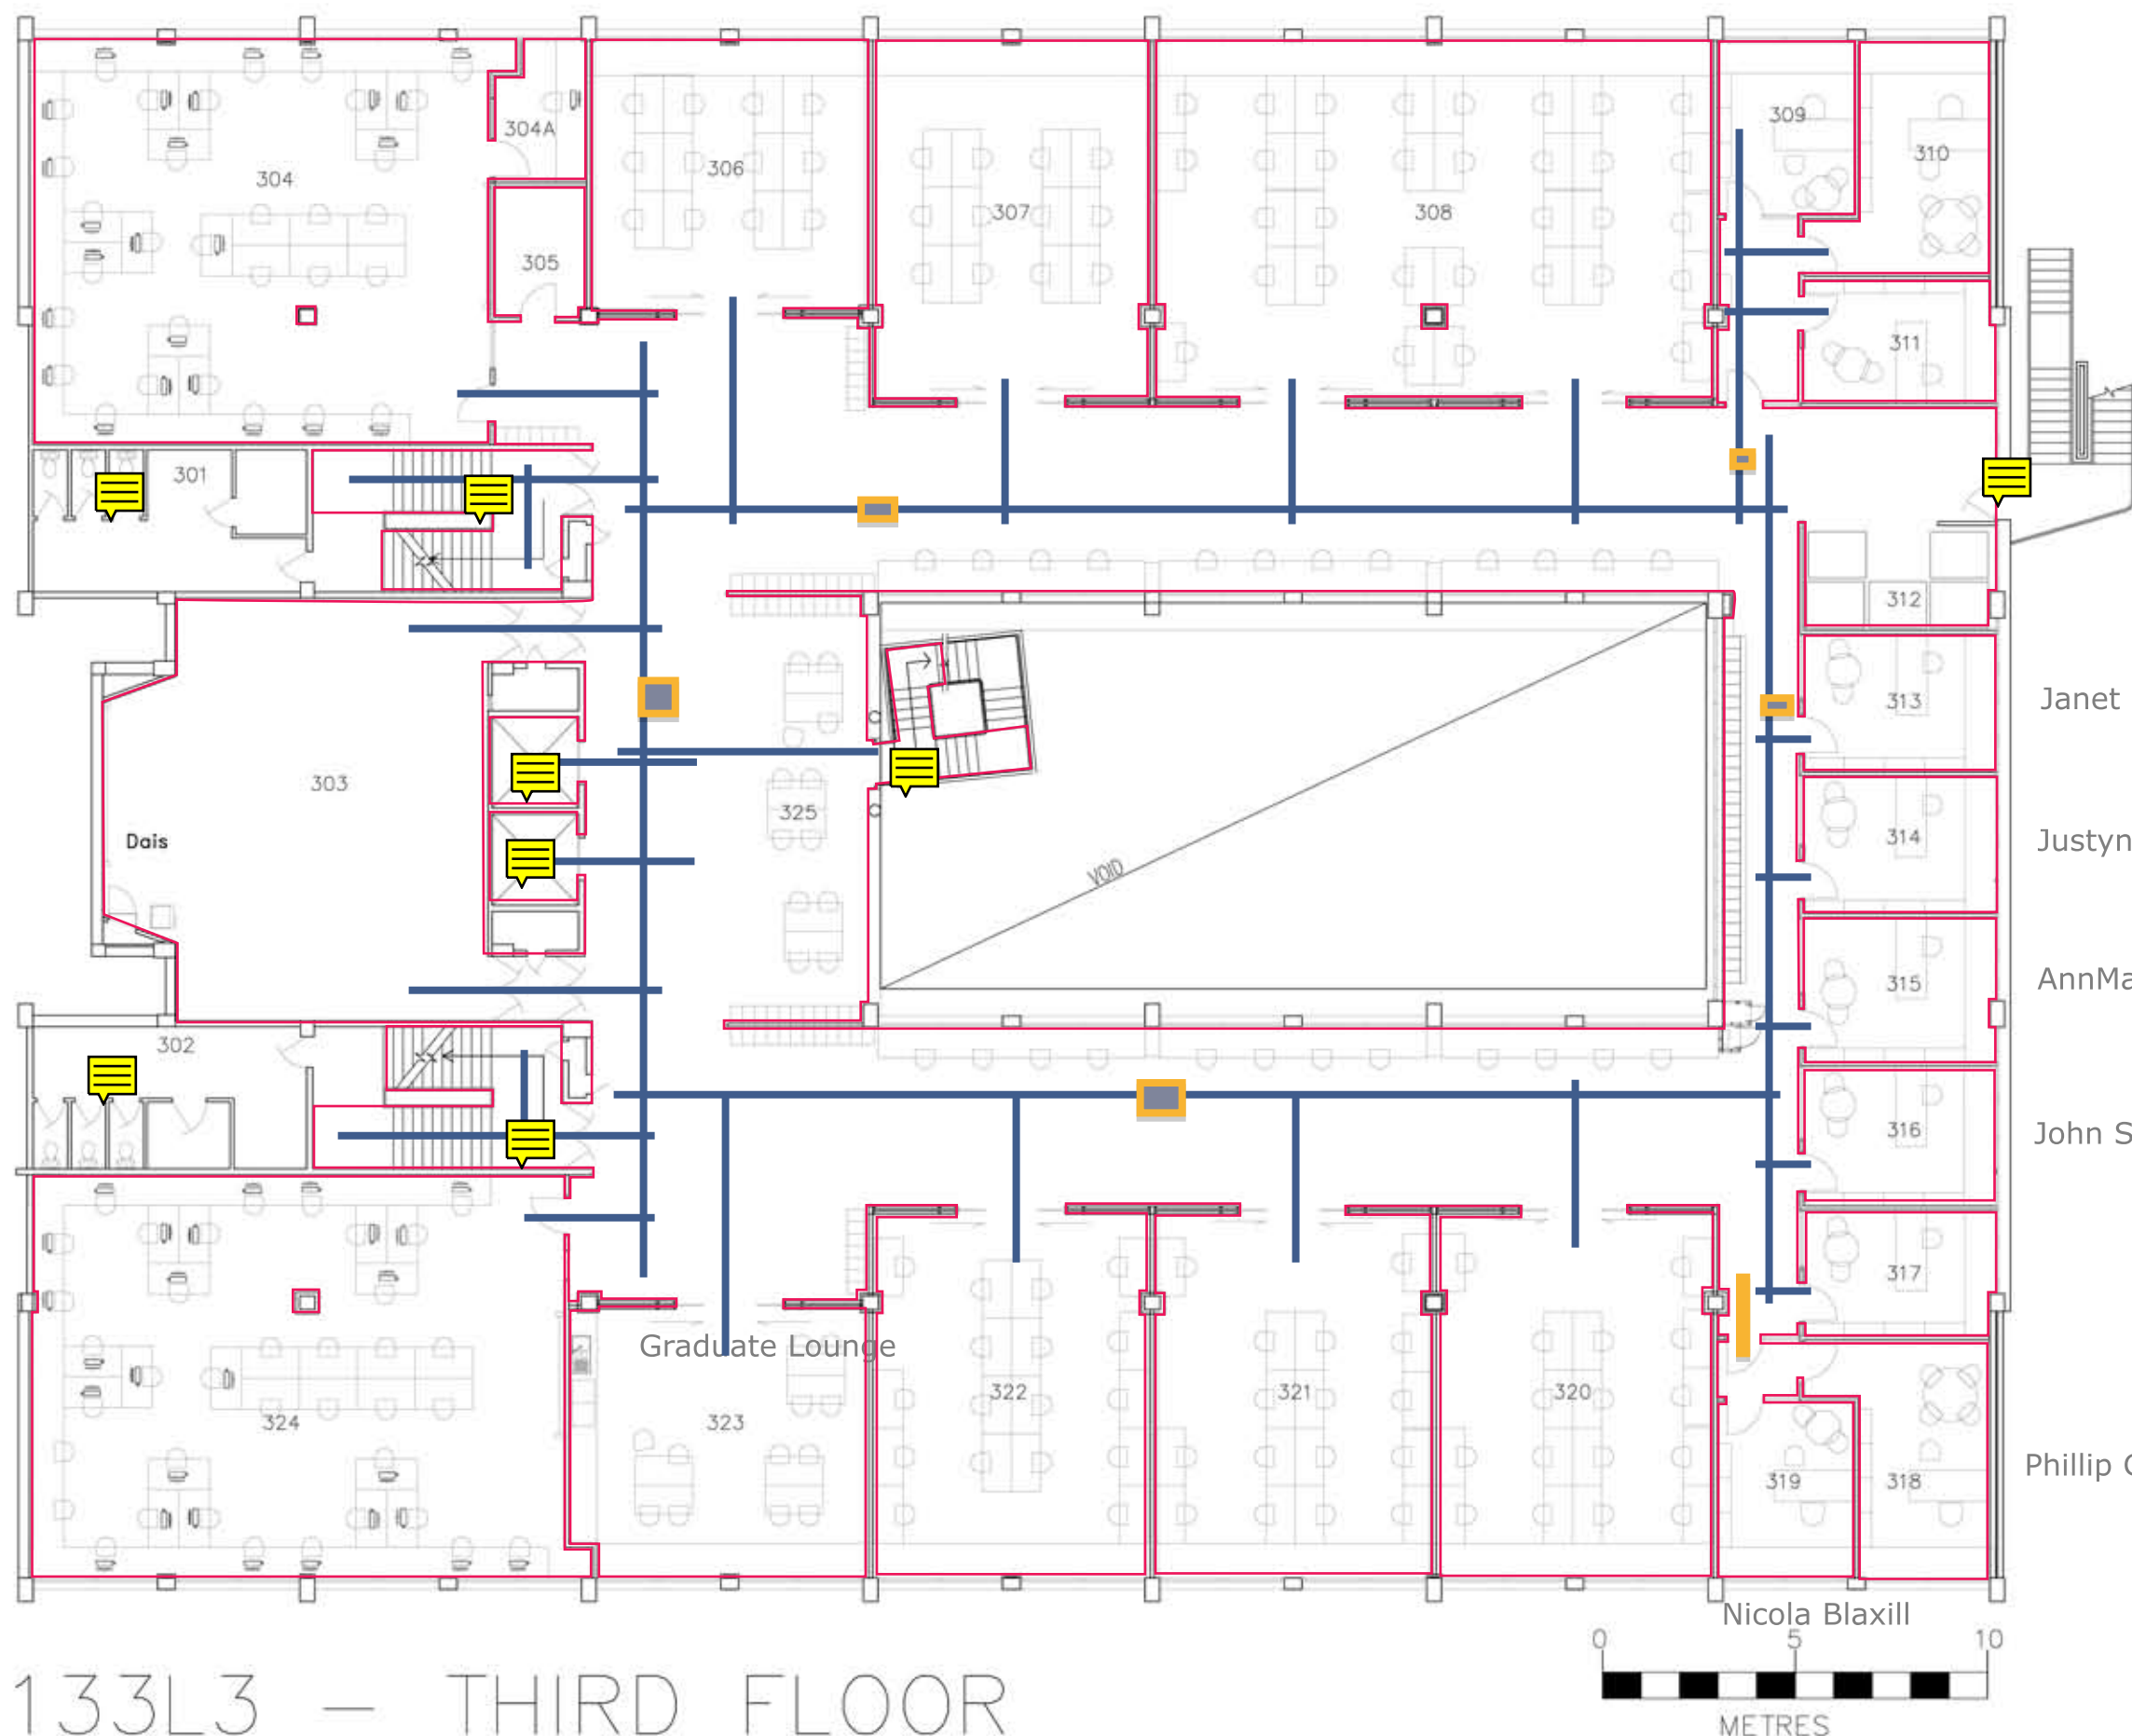



Bharat Dave

Jules Moloney

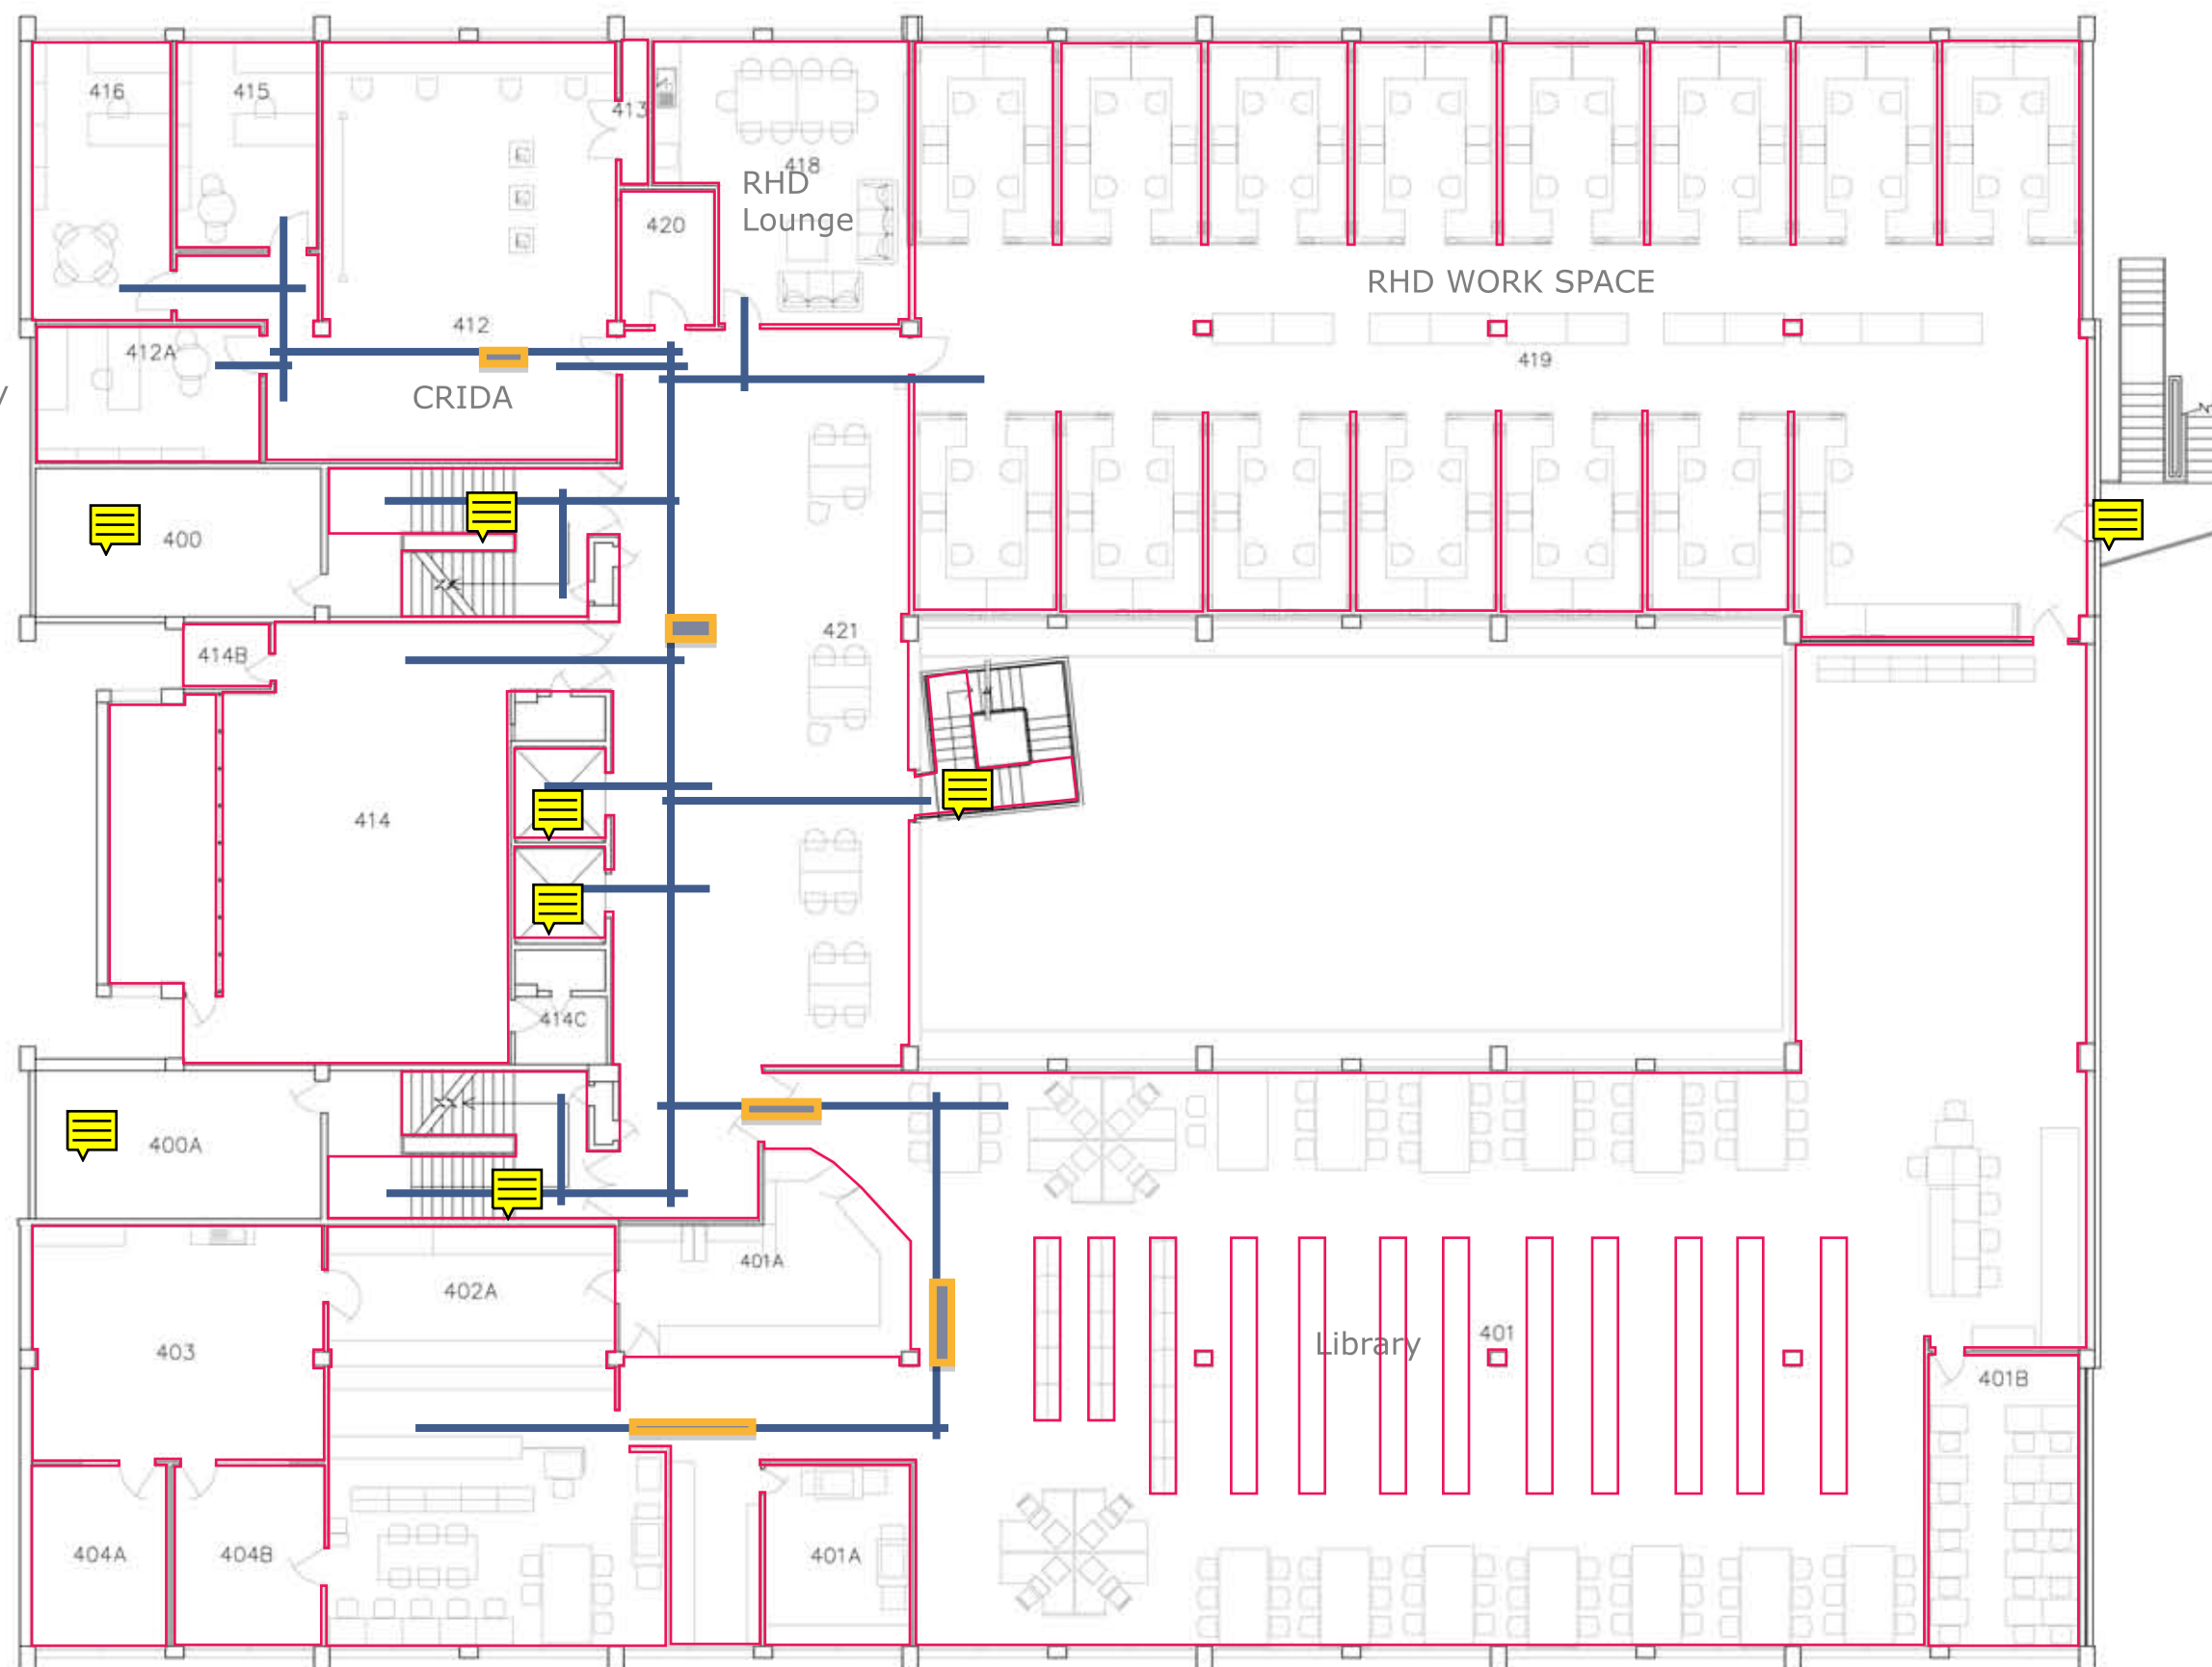


133L4 — LEVEL FOUR


ARCHITECTURE BUILDING AND PLANNING

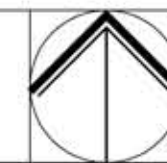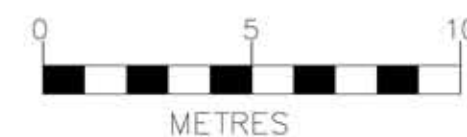

Architecture - Fifth

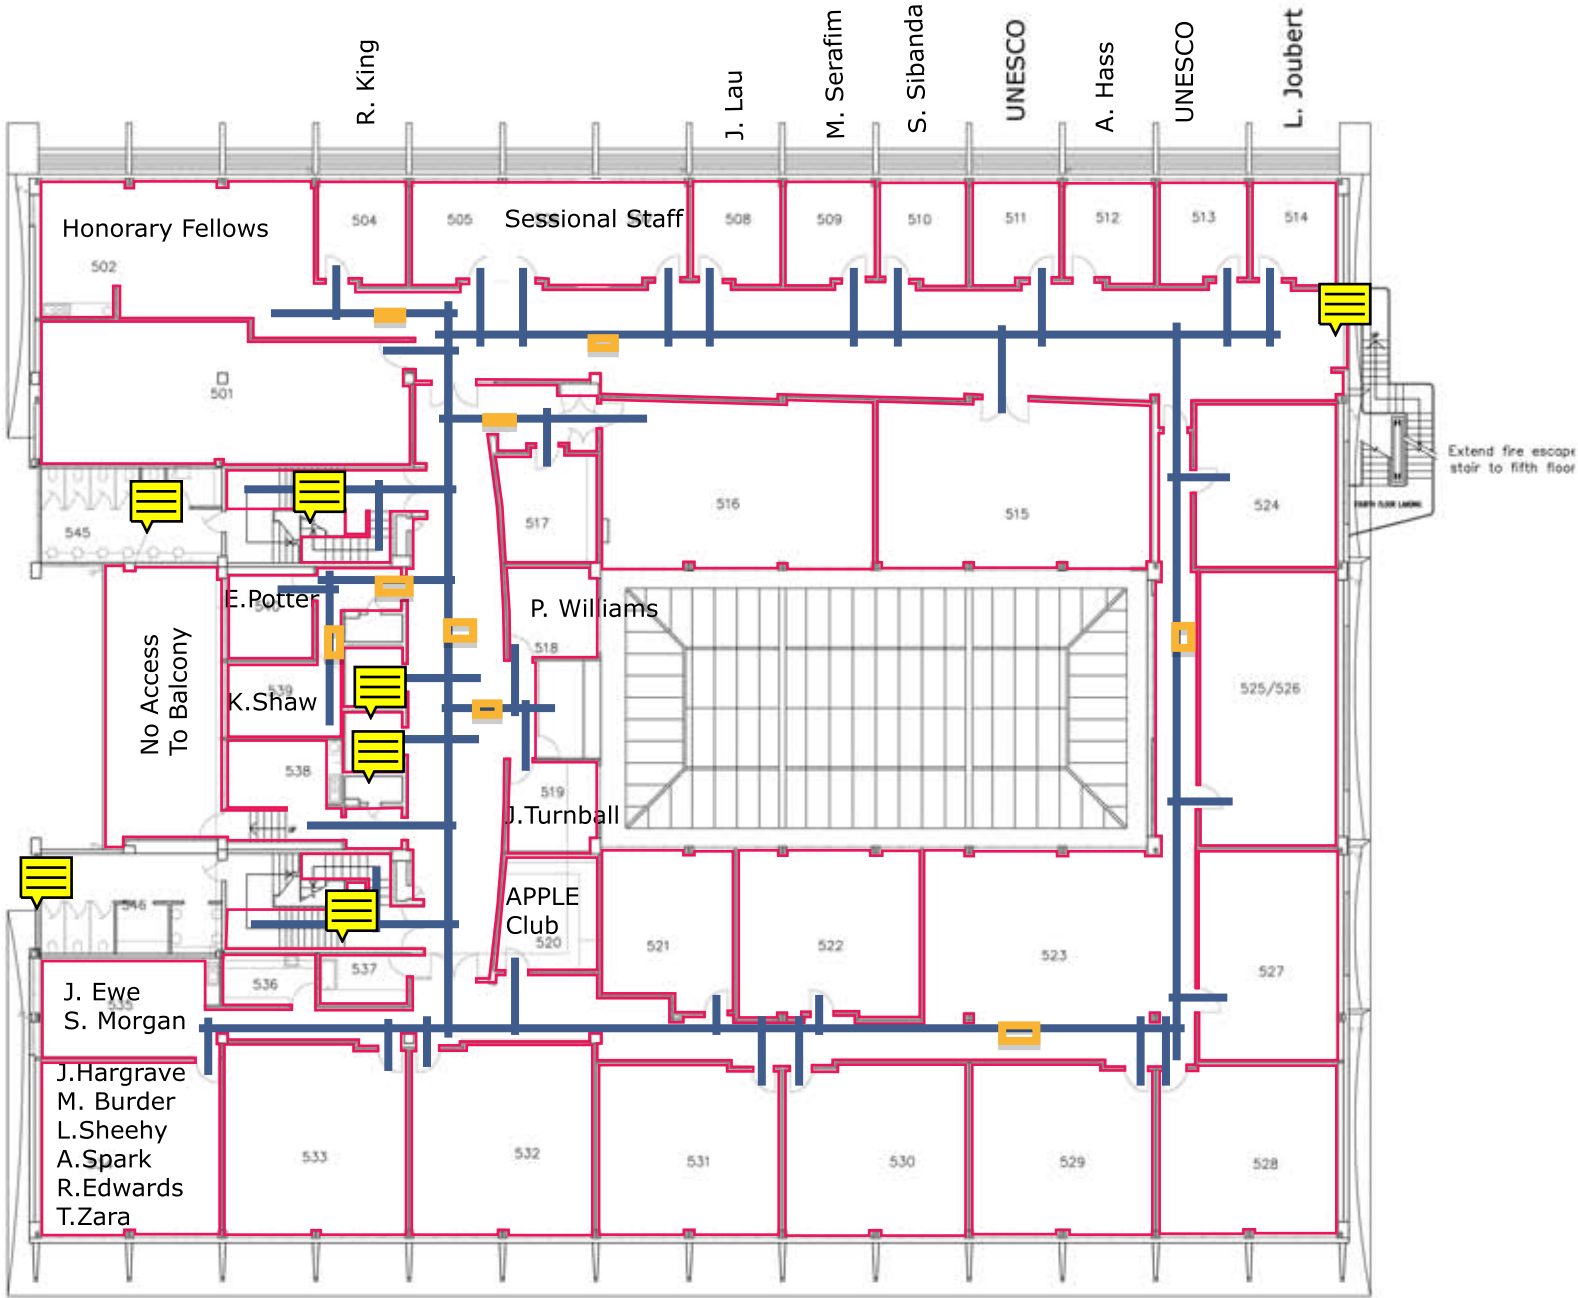

Architecture - Sixth

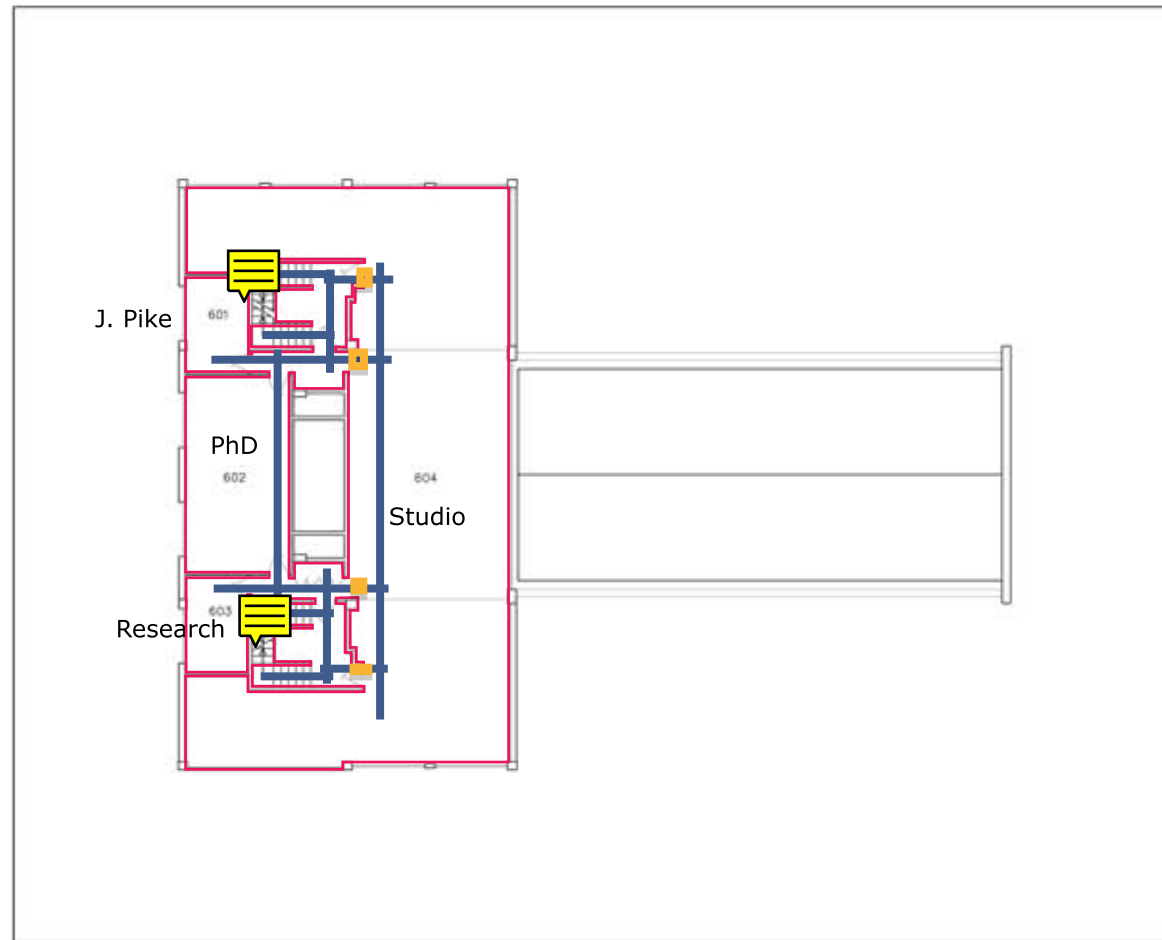

Architecture - Sixth Mezzanine

